Lamp-post recommendations

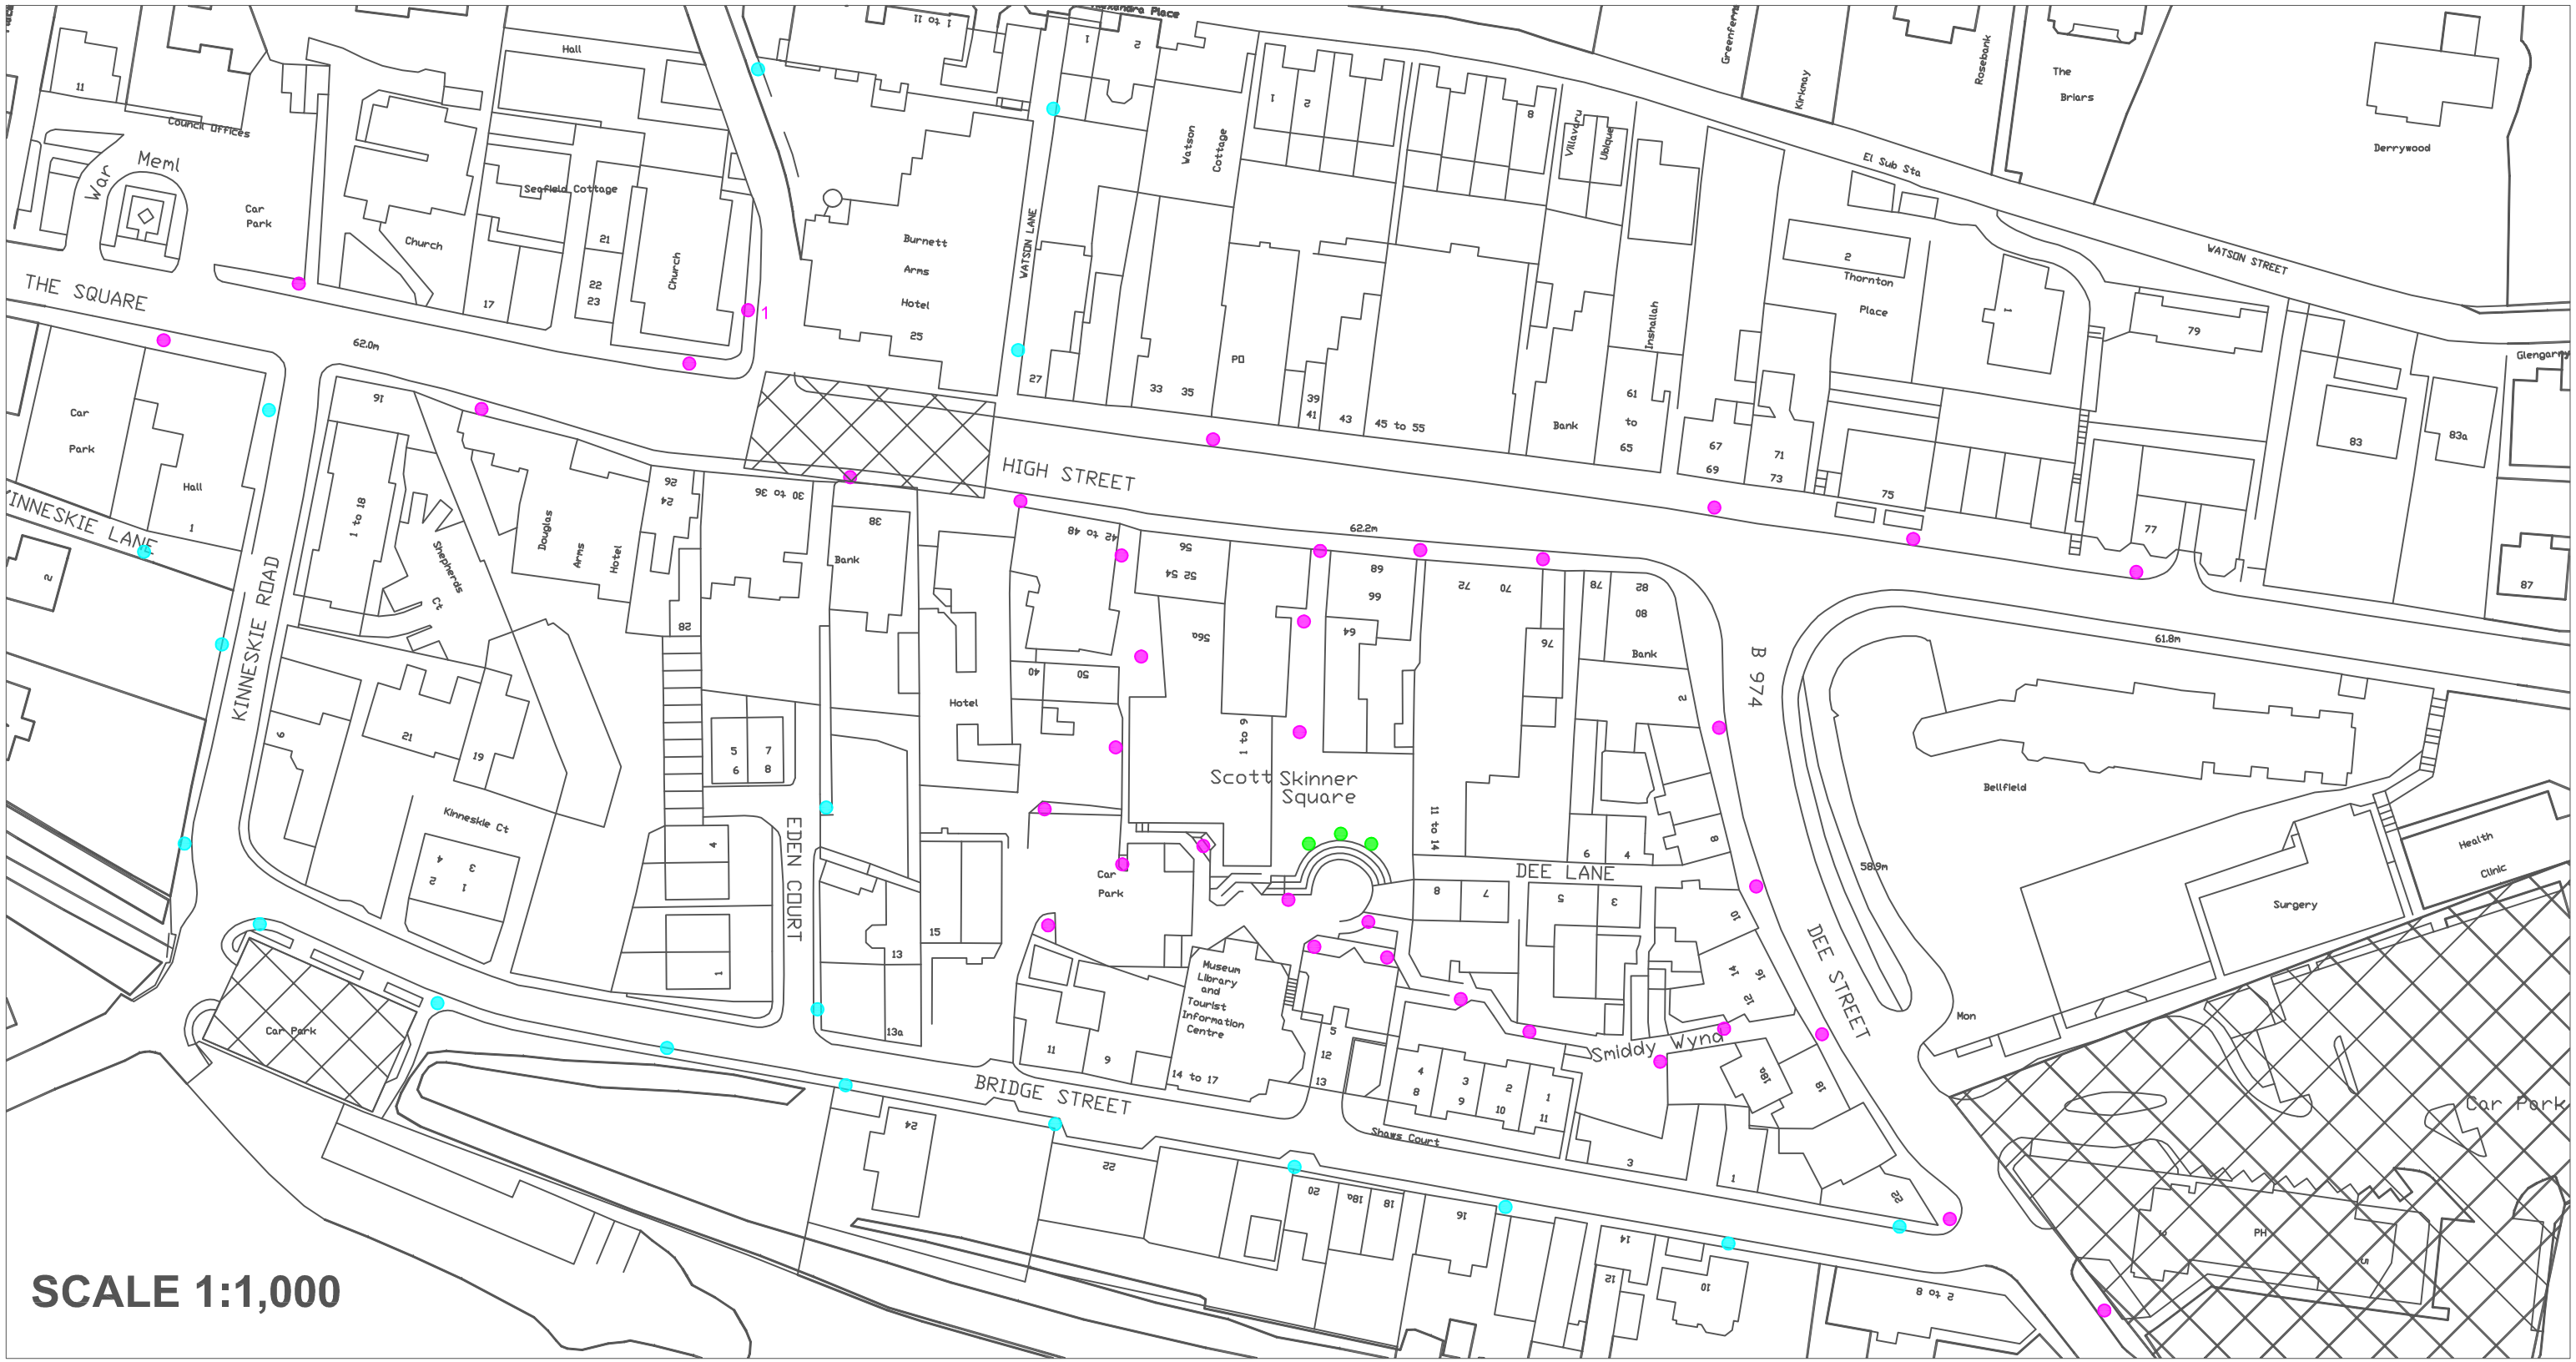

LEGEND

● = Cast iron lamp post

● = Steel lamp post

● = Scott Skinner Square project lamp post

Option 1: Retain black colouring of existing cast iron lamp posts & replace steel lamp posts with black cast iron lamp posts when steel posts at end of lifespan

Option 2: Retain black colouring of existing cast iron lamp posts & replace steel lamp posts with new steel lamp posts when steel posts at end of lifespan

PROJECT	TITLE	DATE	
Banchory Signage Project	Town Centre Lighting Columns (existing)	21/9/2016	Aberdeenshire Council
DRAWING NO. AC/BSP/001			